FilmL.A., Inc.
6255 W Sunset Blvd, 12th Floor
Hollywood, CA 90028
t: (213)977-8600 - f: (213)977-8601
www.filmla.com

Summary Information

Permit No: F00137592-F **Type of Permit:** FILMING **Release Date:** 05/22/2018

Production Company POSSIBLE PRODUCTIONS

Insured Company Name POSSIBLE PRODUCTIONS

Contact Phone No. 1 310-244-4117
Contact Phone No. 2
Fax
Address 10202 W. WASHINGTON BLVD., LOY BUILDING
CULVER CITY, California 90232

Production Title KIDDING SEASON 1

Type of Production TV Drama

Producer Sarah Caplan

Director Michel Gondry

1st AD Roger Udwin

Production Manager Craig Amendola

FilmL.A. Coordinator Naomi Kajiyama

Location Manager Craig Van Gundy
Primary Phone Mobile - 818-404-7880
Secondary Phone

Location Assistant Bradley Warden
Primary Phone Mobile - 323 445-6119
Secondary Phone

Fees

Posting 600	$138.00
Posting 1200	$276.00
Posting 1800	$414.00
Notification Charge	$164.00
LA CITY LANE AND STREET CLOSURE FEE	$1,248.00
FILMLA NON-REFUNDABLE FILM PERMIT RIDER FEE	$105.00
LA CITY FIRE SAFETY OFFICER	$425.00

Total Permit Fee $2,770.00

Number of Locations 4

NOT A PERMIT

FilmL.A., Inc.
6255 W Sunset Blvd, 12th Floor
Hollywood, CA 90028
t: (213)977-8600 - f: (213)977-8601
www.filmla.com

Summary Information — Location

Permit Number	F00137592-F	**Location Manager**	Craig Van Gundy
Production Company	POSSIBLE PRODUCTIONS	Primary Phone	Mobile - 818-404-7880
Insured Company	POSSIBLE PRODUCTIONS	Secondary Phone	
Production Title	KIDDING SEASON 1		

Location Address 4342 Coldwater Canyon Ave, Los Angeles, CA, 91604

Location Type Apartment Building

Prep Dates 5/22/2018 - 5/22/2018 07:00 - 12:00 1 day

Film Dates 5/22/2018 - 5/22/2018 12:00 - 16:00 1 day

Strike Dates 5/22/2018 - 5/22/2018 16:00 - 22:00

Open or Closed to the Public Open

Generic Conditions

*Certain service and personnel fees required by jurisdictional agencies are not collected by FilmL.A. Any such fees must be paid directly to the appropriate agency, and a separate invoice will be provided to the permittee.
*LAFD UFSO: Company must contact FilmL.A. for extension of the Uniformed Fire Safety Officers' hours. During normal business hours, UFSO must also inform the LAFD Film desk of the extension.
All travel lanes and bike lanes shall be closed per the WATCH manual.
Community Survey Obtained
Equipment staging and vehicles may park on one side of the street only.
May not interfere with adjacent traffic lanes or adjacent bike lane
Must Maintain 5' Clearance on Sidewalks/Walkways
Must maintain local/emergency access
No cast or crew parking on area streets
Number of uniformed officers listed on the permit is a minimum requirement.
Permittee remains responsible for deploying a sufficient number of uniformed officers to provide traffic and crowd control to ensure the safety of the film crew and the public.
Traffic control must be done in accordance w/MUTCD
Uniformed officers shall have a copy of the film permit in their possession and are required to confirm that all traffic control signage devices are in place.

Please see attached document Possible.Kidding.137592.BloomfieldFull.pdf

Equipment on Location

Type	Quantity
5 or 10 ton trucks	4
Cast/Crew vehicles	70

Personnel on Location

Type	Quantity
Cast	5
Crew	75
Extras	5

NO PERMIT

FilmL.A., Inc.
6255 W Sunset Blvd, 12th Floor
Hollywood, CA 90028
t: (213)977-8600 - f: (213)977-8601
www.filmla.com

Summary Information — Location

Permit Number F00137592-F
Production Company POSSIBLE PRODUCTIONS
Insured Company POSSIBLE PRODUCTIONS
Production Title KIDDING SEASON 1

Location Manager Craig Van Gundy
Primary Phone Mobile - 818-404-7880
Secondary Phone

Catering Truck	1
Cube Trucks	4
Generator	2
Honey Wagons	2
Motor Homes	2
Picture vehicles	5
Portable restrooms	2
Stakebed Trucks	7
Trailers	6
Vans	4

LA City UFSO assigned	42726
Off-Duty/Retired LAPD Officer(s)	2

Filming Activities Atmospheric Smoke Effects; Drive ups & away; Interior and exterior dialogue; Intermittent pedestrian control; Intermittent traffic control - 2 minutes standard; Wetdown; Interior & exterior walk & talk; Camera, crew, talent & equipment on sidewalk, in curb lane, in street & across street; Intermittent traffic control - 2 minute standard (except 0700-0900 hrs & 1500-1900 hrs) on Coldwater Canyon Ave;

Jurisdiction **Political:** Los Angeles City - Council District 02 **Police:** Los Angeles Police Department **Fire:** Los Angeles City

Thomas Guide **Page:** 562 **Grid:** E5

Approvals

LOS ANGELES CITY POLICE DEPARTMENT	Gabriel Aleman
LOS ANGELES CITY FIRE DEPARTMENT - FILM UNIT	Kanisha Leonard
FILML.A. CLOSURES	Adrian Fayad
LOS ANGELES CITY DEPARTMENT OF PUBLIC WORKS	Jessica Castro

Coordinator Note Equipment staging and vehicles may park on one side of the street only (except within BPW-approved full closures)

Coordinator Note No blocking of exits/entrances during prep/strike.
No cabling or generator use during prep/strike.
May not compromise fire/emergency protection systems without presence of UFSO.

Coordinator Note Rider F obtains closure plans, closure approvals, and community surveys; releases location; collects closure, UFSO, notification, and positing fees

NOT A PERMIT

FilmL.A., Inc.
6255 W Sunset Blvd, 12th Floor
Hollywood, CA 90028
t: (213)977-8600 - f: (213)977-8601
www.filmla.com

Summary Information — Location

Permit Number F00137592-F
Production Company POSSIBLE PRODUCTIONS
Insured Company POSSIBLE PRODUCTIONS
Production Title KIDDING SEASON 1

Location Manager Craig Van Gundy
Primary Phone Mobile - 818-404-7880
Secondary Phone

Parking

Base Camp Location Type : Other Location
SPORTSMEN'S LODGE EVENT CENTER
12833 Ventura Blvd,
Studio City, CA, 91604

Crew Parking Location Type : Other Location
SPORTSMEN'S LODGE EVENT CENTER
12833 Ventura Blvd,
Studio City, CA, 91604

Posting "No Parking" signs B/S OF BLOOMFIELD ST FROM COLDWATER CANYON BLVD TO ALCOVE AVE
S/S OF BLOOMFIELD AVE FROM ALCOVE AVE TO BLUEBELL AVE

Approximate Footage 1501 - 1800 **Log Number** 203101

Date(s) 5/22/2018 to 5/22/2018 **Time(s)** 00:00 to 00:00

Lane / Full Closure FULL CLOSURE BLOOMFIELD ST FROM COLDWATER CANYON BLVD TO ALCOVE AVE

Approximate Footage 0 - 300

Date(s) 5/22/2018 to 5/22/2018 **Time(s)** 09:00 to 18:00

NOT A PERMIT

FilmL.A., Inc.
6255 W Sunset Blvd, 12th Floor
Hollywood, CA 90028
t: (213)977-8600 - f: (213)977-8601
www.filmla.com

Summary Information — Location

Permit Number	F00137592-F	**Location Manager**	Craig Van Gundy
Production Company	POSSIBLE PRODUCTIONS	Primary Phone	Mobile - 818-404-7880
Insured Company	POSSIBLE PRODUCTIONS	Secondary Phone	
Production Title	KIDDING SEASON 1		

Location Address 4309 Goodland Ave, Los Angeles, CA, 91604

Location Type Private Residence

Prep Dates 5/21/2018 - 5/22/2018 07:00 - 19:00 2 days

Film Dates 5/22/2018 - 5/22/2018 13:00 - 19:00 1 day

Strike Dates 5/22/2018 - 5/22/2018 19:00 - 22:00

Open or Closed to the Public Closed

Generic Conditions

*Certain service and personnel fees required by jurisdictional agencies are not collected by FilmL.A. Any such fees must be paid directly to the appropriate agency, and a separate invoice will be provided to the permittee.
All travel lanes and bike lanes shall be closed per the WATCH manual.
Community Survey Obtained
Equipment staging and vehicles may park on one side of the street only.
May not interfere with adjacent traffic lanes or adjacent bike lane
Must Maintain 5' Clearance on Sidewalks/Walkways
Must maintain local/emergency access
No cast or crew parking on area streets
Number of uniformed officers listed on the permit is a minimum requirement. Permittee remains responsible for deploying a sufficient number of uniformed officers to provide traffic and crowd control to ensure the safety of the film crew and the public.
Traffic control must be done in accordance w/MUTCD
Uniformed officers shall have a copy of the film permit in their possession and are required to confirm that all traffic control signage devices are in place.

Please see attached document Possible.Kidding.137592.GoodlandFull3.pdf

Equipment on Location

Type	Quantity
10 Ton Truck	5
5 or 10 ton trucks	1
Cast/Crew vehicles	80
Catering Truck	1

Personnel on Location

Type	Quantity
Cast	6
Crew	80
Extras	12
Off-Duty/Retired LAPD Officer(s)	2

NOT A PERMIT

FilmL.A., Inc.
6255 W Sunset Blvd, 12th Floor
Hollywood, CA 90028
t: (213)977-8600 - f: (213)977-8601
www.filmla.com

Summary Information — Location

Permit Number F00137592-F
Production Company POSSIBLE PRODUCTIONS
Insured Company POSSIBLE PRODUCTIONS
Production Title KIDDING SEASON 1

Location Manager Craig Van Gundy
Primary Phone Mobile - 818-404-7880
Secondary Phone

Condors	1
Generator	2
Honey Wagons	2
Motor Homes	2
Picture vehicles	5
Portable restrooms	2
Stakebed Trucks	7
Trailers	10
Vans	6

Filming Activities Atmospheric Smoke Effects; Intermittent pedestrian control; Intermittent traffic control - 2 minutes standard; Wetdown; Interior & exterior walk & talk; Camera, crew, talent & equipment on sidewalk, in curb lane, in street & across street; (Prep: 5/21 0700-1900 hrs & 5/22 0700-1300 hrs);

Jurisdiction **Political:** Los Angeles City - Council District 02 **Police:** Los Angeles Police Department **Fire:** Los Angeles City

Thomas Guide **Page:** 562 **Grid:** E5

Approvals

LOS ANGELES CITY POLICE DEPARTMENT	Gabriel Aleman
FILML.A. CLOSURES	Adrian Fayad
LOS ANGELES CITY DEPARTMENT OF PUBLIC WORKS	Vanessa Martin

Coordinator Note Equipment staging and vehicles may park on one side of the street only (except within BPW-approved full closures)

Coordinator Note Rider F obtains closure plans, closure approvals, and community surveys; releases location; collects closure, notification, and positing fees

Parking

Base Camp Location Type : Other Location
SPORTSMEN'S LODGE EVENT CENTER
12833 Ventura Blvd,
Studio City, CA, 91604

Crew Parking Location Type : Other Location
SPORTSMEN'S LODGE EVENT CENTER
12833 Ventura Blvd,
Studio City, CA, 91604

Parking Notes
Base camp, cast/crew parking and catering breakfast and lunch at Sportsmen's

NOT A PERMIT

FilmL.A., Inc.
6255 W Sunset Blvd, 12th Floor
Hollywood, CA 90028
t: (213)977-8600 - f: (213)977-8601
www.filmla.com

Summary Information — Location

Permit Number	F00137592-F	**Location Manager**	Craig Van Gundy
Production Company	POSSIBLE PRODUCTIONS	Primary Phone	Mobile - 818-404-7880
Insured Company	POSSIBLE PRODUCTIONS	Secondary Phone	
Production Title	KIDDING SEASON 1		

Lodge

Posting "No Parking" signs W/S OF GOODLAND AVE FROM BLOOMFIELD ST TO WOODBRIDGE ST

Approximate Footage 301 - 600 **Log Number** 202816

Date(s) 5/21/2018 to 5/21/2018 **Time(s)** 07:00 to 19:00

Posting "No Parking" signs B/S OF GOODLAND AVE FROM BLOOMFIELD ST TO WOODBRIDGE ST

Approximate Footage 901 - 1200 **Log Number** 202817

Date(s) 5/22/2018 to 5/22/2018 **Time(s)** 00:00 to 00:00

Lane / Full Closure FULL CLOSURE GOODLAND AVE FROM BLOOMFIELD ST TO WOODBRIDGE ST

Approximate Footage 0 - 300

Date(s) 5/22/2018 to 5/22/2018 **Time(s)** 14:00 to 20:00

NOT A PERMIT

FilmL.A., Inc.
6255 W Sunset Blvd, 12th Floor
Hollywood, CA 90028
t: (213)977-8600 - f: (213)977-8601
www.filmla.com

Summary Information — Location

Permit Number	F00137592-F	**Location Manager**	Craig Van Gundy
Production Company	POSSIBLE PRODUCTIONS	Primary Phone	Mobile - 818-404-7880
Insured Company	POSSIBLE PRODUCTIONS	Secondary Phone	
Production Title	KIDDING SEASON 1		

Location Address 4233 Agnes Ave, Los Angeles, CA, 91604

Location Type Private Residence

Prep Dates 5/21/2018 - 5/21/2018 07:00 - 19:00 1 day

Film Dates 5/22/2018 - 5/22/2018 06:00 - 11:00 1 day

Strike Dates 5/22/2018 - 5/22/2018 11:00 - 22:00

Open or Closed to the Public Closed

Generic Conditions

*Certain service and personnel fees required by jurisdictional agencies are not collected by FilmL.A. Any such fees must be paid directly to the appropriate agency, and a separate invoice will be provided to the permittee.
All travel lanes and bike lanes shall be closed per the WATCH manual.
Community Survey Obtained
Equipment staging and vehicles may park on one side of the street only.
May not interfere with adjacent traffic lanes or adjacent bike lane
Must Maintain 5' Clearance on Sidewalks/Walkways
Must maintain local/emergency access
No cast or crew parking on area streets
Number of uniformed officers listed on the permit is a minimum requirement.
Permittee remains responsible for deploying a sufficient number of uniformed officers to provide traffic and crowd control to ensure the safety of the film crew and the public.
Traffic control must be done in accordance w/MUTCD
Uniformed officers shall have a copy of the film permit in their possession and are required to confirm that all traffic control signage devices are in place.

Please see attached document Possible.Kidding.137592.AgnesFull.pdf

Equipment on Location

Type	Quantity
5 or 10 ton trucks	4
Cast/Crew vehicles	70
Catering Truck	1
Cube Trucks	4

Personnel on Location

Type	Quantity
Cast	5
Crew	75
Extras	5
Off-Duty/Retired LAPD Officer(s)	4

NO PERMIT

FilmL.A., Inc.
6255 W Sunset Blvd, 12th Floor
Hollywood, CA 90028
t: (213)977-8600 - f: (213)977-8601
www.filmla.com

Summary Information — Location

Permit Number F00137592-F
Production Company POSSIBLE PRODUCTIONS
Insured Company POSSIBLE PRODUCTIONS
Production Title KIDDING SEASON 1

Location Manager Craig Van Gundy
Primary Phone Mobile - 818-404-7880
Secondary Phone

Generator	2
Honey Wagons	2
Motor Homes	2
Picture vehicles	5
Portable restrooms	2
Stakebed Trucks	7
Trailers	6
Vans	4

Filming Activities Atmospheric Smoke Effects; Drive ups & away; Interior and exterior dialogue; Intermittent pedestrian control; Intermittent traffic control - 2 minutes standard; Wetdown; Interior & exterior walk & talk; Camera, crew, talent & equipment on sidewalk, in curb lane, in street & across street;

Jurisdiction **Political:** Los Angeles City - Council District 02 **Police:** Los Angeles Police Department **Fire:** Los Angeles City

Thomas Guide **Page:** 562 **Grid:** G5

Approvals

FILML.A. CLOSURES	Adrian Fayad
LOS ANGELES CITY DEPARTMENT OF PUBLIC WORKS	Vanessa Martin

Coordinator Note Equipment staging and vehicles may park on one side of the street only (except within BPW-approved full closures)

Coordinator Note Rider F obtains closure approvals; releases closure; collects closure fee

Parking

Base Camp 12825 Ventura Blvd, Los Angeles, CA, 91423
Location Type :
Other Location

Crew Parking 12825 Ventura Blvd, Los Angeles, CA, 91423
Location Type :
Other Location

Parking Notes
May not move or work out of vehicles within 200' of residents prior to 0700 hrs or after 2200 hrs on weekdays.

Lane / Full Closure N/S OF VALLEYHEART DR FROM LAUREL CANYON BLVD TO AGNES AVE

Approximate Footage 0 - 300

NOT A PERMIT

FilmL.A., Inc.
6255 W Sunset Blvd, 12th Floor
Hollywood, CA 90028
t: (213)977-8600 - f: (213)977-8601
www.filmla.com

Summary Information — Location

Permit Number	F00137592-F	**Location Manager**	Craig Van Gundy
Production Company	POSSIBLE PRODUCTIONS	Primary Phone	Mobile - 818-404-7880
Insured Company	POSSIBLE PRODUCTIONS	Secondary Phone	
Production Title	KIDDING SEASON 1		

Date(s) 5/22/2018 to 5/22/2018 **Time(s)** 07:30 to 19:00

Lane / Full Closure S/S OF VALLEYHEART DR FROM AGNES AVE TO BEN AVE

Approximate Footage 0 - 300

Date(s) 5/22/2018 to 5/22/2018 **Time(s)** 07:30 to 19:00

Lane / Full Closure FULL CLOSURE AGNES AVE BETWEEN WOODBRIDGE ST AND VALLEYHEART DR

Approximate Footage 0 - 300

Date(s) 5/22/2018 to 5/22/2018 **Time(s)** 09:00 to 18:00

NOT A PERMIT

FilmL.A., Inc.
6255 W Sunset Blvd, 12th Floor
Hollywood, CA 90028
t: (213)977-8600 - f: (213)977-8601
www.filmla.com

Summary Information — Location

Permit Number	F00137592-F	**Location Manager**	Craig Van Gundy
Production Company	POSSIBLE PRODUCTIONS	Primary Phone	Mobile - 818-404-7880
Insured Company	POSSIBLE PRODUCTIONS	Secondary Phone	
Production Title	KIDDING SEASON 1		

Location Address 4227 Goodland Ave, Los Angeles, CA, 91604

Location Type Private Residence

Prep Dates 5/21/2018 - 5/22/2018 07:00 - 19:00 2 days

Film Dates 5/22/2018 - 5/22/2018 09:00 - 13:00 1 day

Strike Dates 5/22/2018 - 5/22/2018 13:00 - 22:00

Open or Closed to the Public Closed

Generic Conditions

*Certain service and personnel fees required by jurisdictional agencies are not collected by FilmL.A. Any such fees must be paid directly to the appropriate agency, and a separate invoice will be provided to the permittee.
All travel lanes and bike lanes shall be closed per the WATCH manual.
Community Survey Obtained
Equipment staging and vehicles may park on one side of the street only.
May not interfere with adjacent traffic lanes or adjacent bike lane
Must Maintain 5' Clearance on Sidewalks/Walkways
Must maintain local/emergency access
No cast or crew parking on area streets
Number of uniformed officers listed on the permit is a minimum requirement. Permittee remains responsible for deploying a sufficient number of uniformed officers to provide traffic and crowd control to ensure the safety of the film crew and the public.
Traffic control must be done in accordance w/MUTCD
Uniformed officers shall have a copy of the film permit in their possession and are required to confirm that all traffic control signage devices are in place.

Please see attached document Possible.Kidding.137592.GoodlandFull2.pdf

Equipment on Location

Type	Quantity
5 or 10 ton trucks	4
Cast/Crew vehicles	70
Catering Truck	1
Cube Trucks	4

Personnel on Location

Type	Quantity
Cast	5
Crew	75
Extras	5
Off-Duty/Retired LAPD Officer(s)	2

NO PERMIT

FilmL.A., Inc.
6255 W Sunset Blvd, 12th Floor
Hollywood, CA 90028
t: (213)977-8600 - f: (213)977-8601
www.filmla.com

Summary Information — Location

Permit Number F00137592-F
Production Company POSSIBLE PRODUCTIONS
Insured Company POSSIBLE PRODUCTIONS
Production Title KIDDING SEASON 1

Location Manager Craig Van Gundy
Primary Phone Mobile - 818-404-7880
Secondary Phone

Generator	2
Honey Wagons	2
Motor Homes	2
Picture vehicles	5
Portable restrooms	2
Stakebed Trucks	7
Trailers	6
Vans	4

Filming Activities Atmospheric Smoke Effects; Drive ups & away; Interior and exterior dialogue; Intermittent pedestrian control; Intermittent traffic control - 2 minutes standard; Wetdown; Interior & exterior walk & talk; Camera, crew, talent, dolly, track & equipment on sidewalk, in curb lane, in street & across street; (Prep: 5/21 0700-1900 hrs, 5/22 0700-0900 hrs);

Jurisdiction **Political:** Los Angeles City - Council District 02 **Police:** Los Angeles Police Department **Fire:** Los Angeles City

Thomas Guide **Page:** 562 **Grid:** E5

Approvals FILML.A. CLOSURES — Adrian Fayad
LOS ANGELES CITY DEPARTMENT OF PUBLIC WORKS — Vanessa Martin

Coordinator Note Equipment staging and vehicles may park on one side of the street only (except within BPW-approved full closures)

Coordinator Note Equipment staging and vehicles may park on one side of the street only (except within BPW-approved full closures)

Coordinator Note Rider F obtains closure approvals; releases closure; collects closure fee

Parking

Base Camp
Location Type : 12825 Ventura Blvd, Los Angeles, CA, 91423
Other Location

Crew Parking
Location Type : 12825 Ventura Blvd, Los Angeles, CA, 91423
Other Location

Parking Notes
May not move or work out of vehicles within 200' of residents prior to 0700 hrs or after 2200 hrs on weekdays.

NOT A PERMIT

FilmL.A., Inc.
6255 W Sunset Blvd, 12th Floor
Hollywood, CA 90028
t: (213)977-8600 - f: (213)977-8601
www.filmla.com

Summary Information — Location

Permit Number	F00137592-F	**Location Manager**	Craig Van Gundy
Production Company	POSSIBLE PRODUCTIONS	Primary Phone	Mobile - 818-404-7880
Insured Company	POSSIBLE PRODUCTIONS	Secondary Phone	
Production Title	KIDDING SEASON 1		

Lane / Full Closure FULL CLOSURE GOODLAND AVE BETWEEN WOODBRIDGE ST AND VALLEYHEART DR

Approximate Footage 0 - 300

Date(s) 5/22/2018 to 5/22/2018 **Time(s)** 09:00 to 18:00

NOT A PERMIT

Permit #E0013759-F

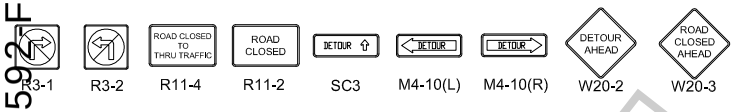

Ⓢ TRAFFIC SIGNAL

● TRAFFIC CONE

TYPE I W/ SIGN

HIGH LEVEL WARNING DEVICE

ALL TRAFFIC CONTROL WILL BE INSTALLED TO MEET OR EXCEED THE LATEST CA-MUTCD MINIMUM REQUIREMENTS

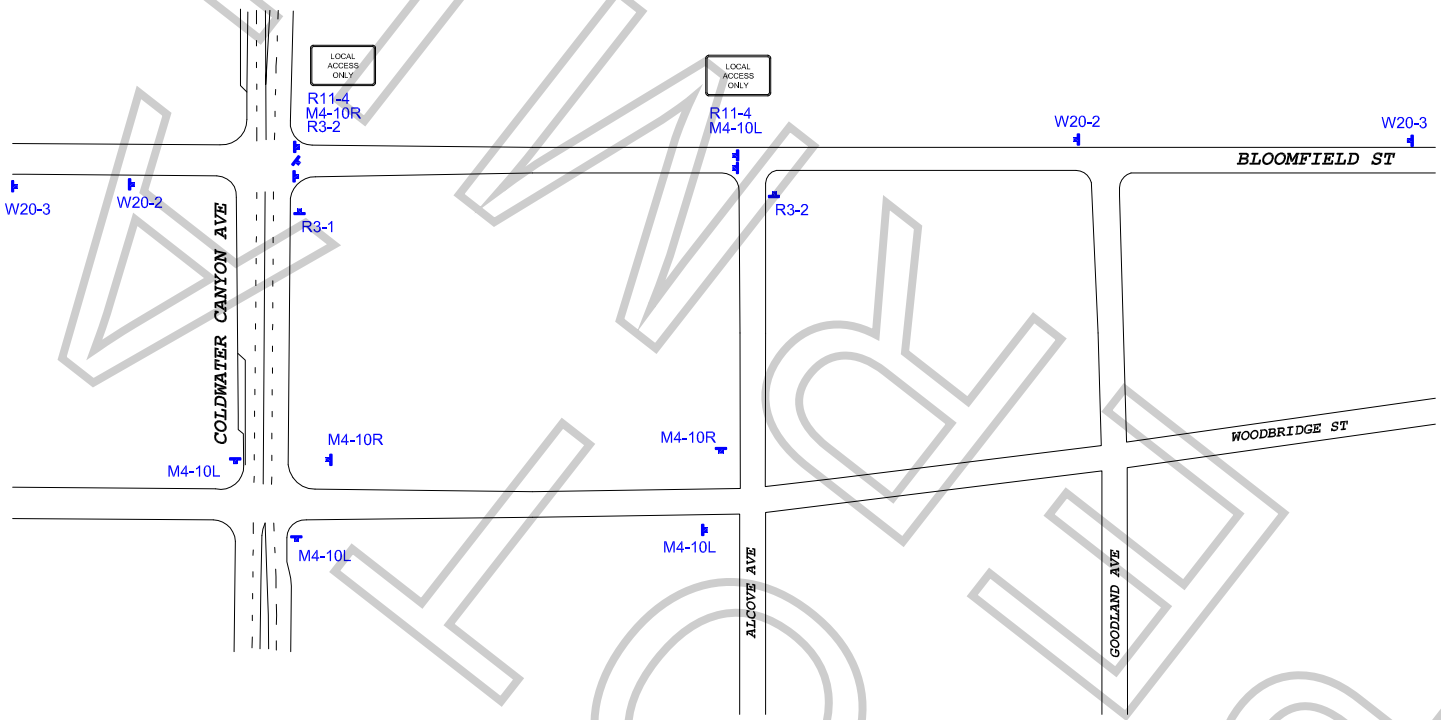

STUDIO CITY

WORK ZONE TRAFFIC CONTROL PLAN
GENERAL NOTES

DATE/TIME: 5-22-18 FROM 09:00 HOURS TO 18:00 HOURS.

1. ALL SIGNING, STRIPING, AND TRAFFIC CONTROL DEVICES SHALL CONFORM TO THE (CURRENT) STATE OF CALIFORNIA DEPARTMENT OF TRANSPORTATION (CALTRANS) STANDARD PLANS AND STANDARD SPECIFICATIONS, CALIFORNIA MUTCD, AND ANY ADDENDUMS THERETO, AND AS SHOWN ON THESE PLANS, SYMBOLS AND ABBREVIATIONS USED ARE SHOWN ON CALTRANS STANDARD PLANS.
2. THERE WILL BE NO INTERFERENCE WITH TRAFFIC SIGNALS OR CROSSWALKS.
3. CONES WILL BE 28" MINIMUM HEIGHT AND HAVE REFLECTORIZED SLEEVES FOR NIGHT WORK.
4. POLICE WILL DIRECT TRAFFIC IF NECESSARY.

TCP FOR:	POSSIBLE PRODUCTIONS: "KIDDING SEASON 1"
LOCATION:	BLOOMFIELD ST CLOSURE COLDWATER CYN TO ALCOVE STUDIO CITY, CALIFORNIA
CONTACT:	MIKE WEBSTER OFFICE # 323-264-7100
	JCL TRAFFIC SERVICES (213) 622-9775 C31-CA Lic # 805357
DATE / REVISIONS	DRAFTER: MARIO MENJIVAR SCALE: N.T.S. FILM LA: NK

Permit #E0013759-F

R3-1 R3-2 R11-4 R11-2 SC3 M4-10(L) M4-10(R) W20-2 W20-3

TRAFFIC SIGNAL

TRAFFIC CONE

TYPE I W/ SIGN

HIGH LEVEL WARNING DEVICE

ALL TRAFFIC CONTROL WILL BE INSTALLED TO MEET OR EXCEED THE LATEST CA-MUTCD MINIMUM REQUIREMENTS

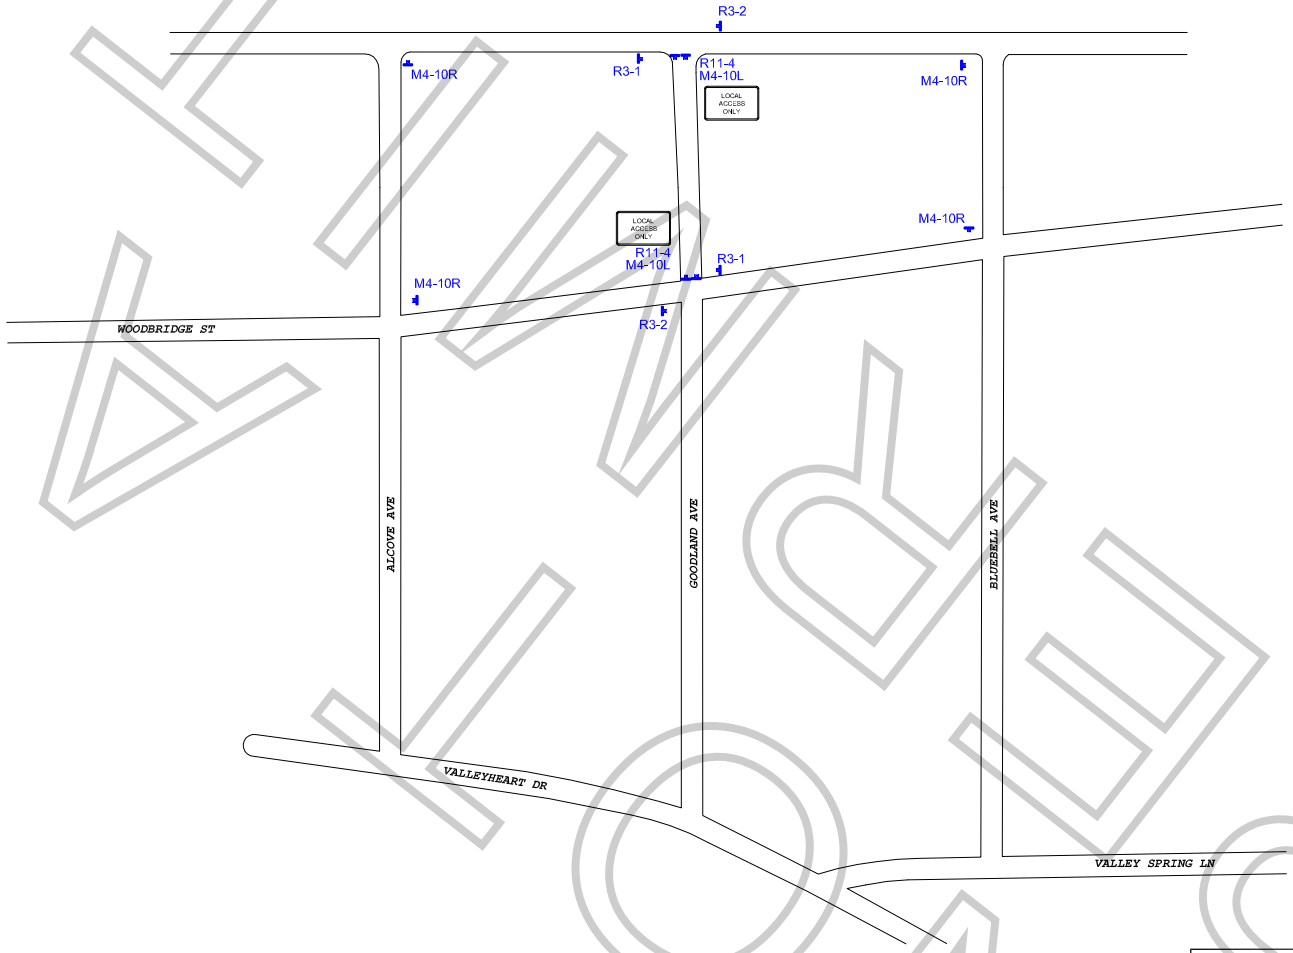

WORK ZONE TRAFFIC CONTROL PLAN
GENERAL NOTES

DATE/TIME: 5-22-18 FROM 14:00 HOURS TO 20:00 HOURS.

1. ALL SIGNING, STRIPING, AND TRAFFIC CONTROL DEVICES SHALL CONFORM TO THE (CURRENT) STATE OF CALIFORNIA DEPARTMENT OF TRANSPORTATION (CALTRANS) STANDARD PLANS AND STANDARD SPECIFICATIONS, CALIFORNIA MUTCD, AND ANY ADDENDUMS THERETO, AND AS SHOWN ON THESE PLANS, SYMBOLS AND ABBREVIATIONS USED ARE SHOWN ON CALTRANS STANDARD PLANS.
2. THERE WILL BE NO INTERFERENCE WITH TRAFFIC SIGNALS OR CROSSWALKS.
3. CONES WILL BE 28" MINIMUM HEIGHT AND HAVE REFLECTORIZED SLEEVES FOR NIGHT WORK.
4. POLICE WILL DIRECT TRAFFIC IF NECESSARY.

TCP FOR: POSSIBLE PRODUCTIONS:
"KIDDING SEASON 1"

LOCATION: GOODLAND AVE CLOSURE
FROM WOODBRIDGE TO BLOOMFIELD
STUDIO CITY, CALIFORNIA

CONTACT: MIKE WEBSTER
OFFICE # 323-264-7100

JCL TRAFFIC SERVICES
(213) 622-9775
C31-CA Lic # 805537

DATE REVISIONS

DRAFTER: MARIO MENJIVAR
SCALE: N.T.S.
FILM LA: NK

KIDDING SEASON

Permit #F001375625

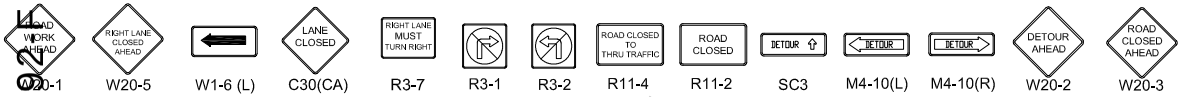

Ⓢ TRAFFIC SIGNAL

● TRAFFIC CONE

TYPE I W/ SIGN

HIGH LEVEL WARNING DEVICE

ALL TRAFFIC CONTROL WILL BE INSTALLED TO MEET OR EXCEED THE LATEST CA-MUTCD MINIMUM REQUIREMENTS

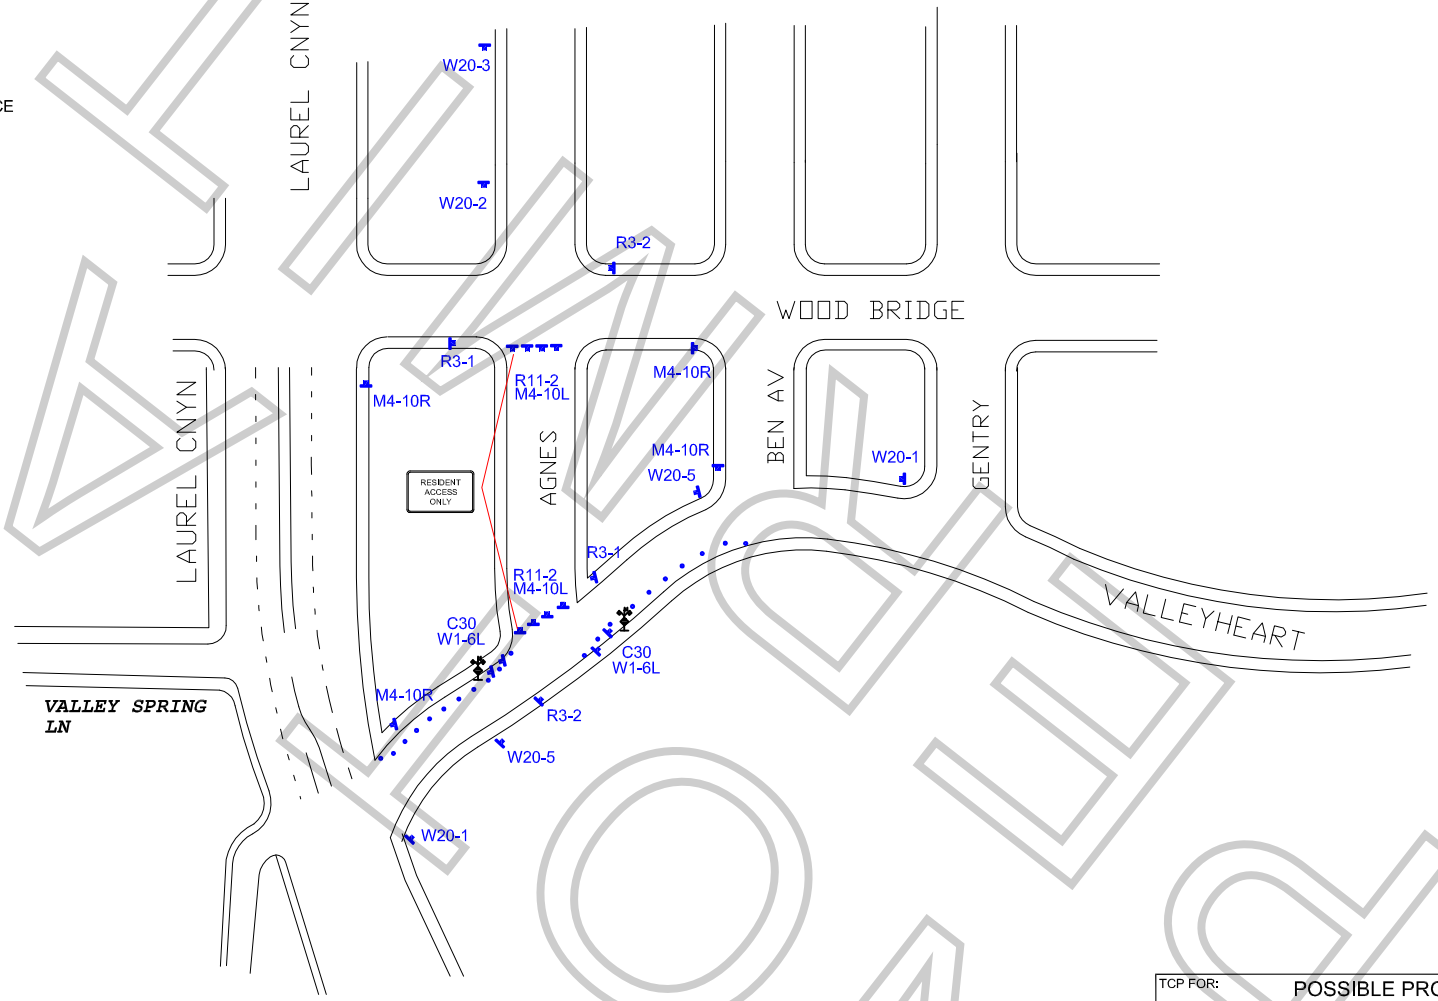

WORK ZONE TRAFFIC CONTROL PLAN
GENERAL NOTES

1. DATE/TIME:
   LANE CLOSURES: 5-22-18 FROM 06:00 HOURS TO 19:00 HOURS.
   FULL CLOSURE: 5-22-18 FROM 09:00 HOURS TO 18:00 HOURS.

2. ALL SIGNING, STRIPING, AND TRAFFIC CONTROL DEVICES SHALL CONFORM TO THE (CURRENT) STATE OF CALIFORNIA DEPARTMENT OF TRANSPORTATION (CALTRANS) STANDARD PLANS AND STANDARD SPECIFICATIONS, CALIFORNIA MUTCD, AND ANY ADDENDUMS THERETO, AND AS SHOWN ON THESE PLANS, SYMBOLS AND ABBREVIATIONS USED ARE SHOWN ON CALTRANS STANDARD PLANS.
3. THERE WILL BE NO INTERFERENCE WITH TRAFFIC SIGNALS OR CROSSWALKS.
4. CONES WILL BE 28" MINIMUM HEIGHT AND HAVE REFLECTORIZED SLEEVES FOR NIGHT WORK.
5. POLICE WILL DIRECT TRAFFIC IF NECESSARY.

TCP FOR: POSSIBLE PRODUCTIONS:
"KIDDING SEASON 1"

LOCATION:
N/S CURB - VALLEYHEART DR FROM LAUREL CANYON TO AGNE
S/S CURB - VALLEYHEART DR FROM AGNES AVE TO BEN AVE
FULL CLOSURE - AGNES AVE BTWN VALLEYHEART & WOODBRIDGE
STUDIO CITY, CALIFORNIA

CONTACT: BRIAN ESCOBAR
OFFICE # 323-854-6934

JCL TRAFFIC SERVICES
(213) 622-9775
C31-CA Lic # 805357

DATE REVISIONS

DRAFTER: MARIO MENJIVAR
SCALE: N.T.S.
FILM LA: NK

Permit #E0013759-2F

R3-1 R3-2 R11-4 R11-2 SC3 M4-10(L) M4-10(R) W20-2 W20-3

TRAFFIC SIGNAL

TRAFFIC CONE

TYPE I W/ SIGN

HIGH LEVEL WARNING DEVICE

ALL TRAFFIC CONTROL WILL BE INSTALLED TO MEET OR EXCEED THE LATEST CA-MUTCD MINIMUM REQUIREMENTS

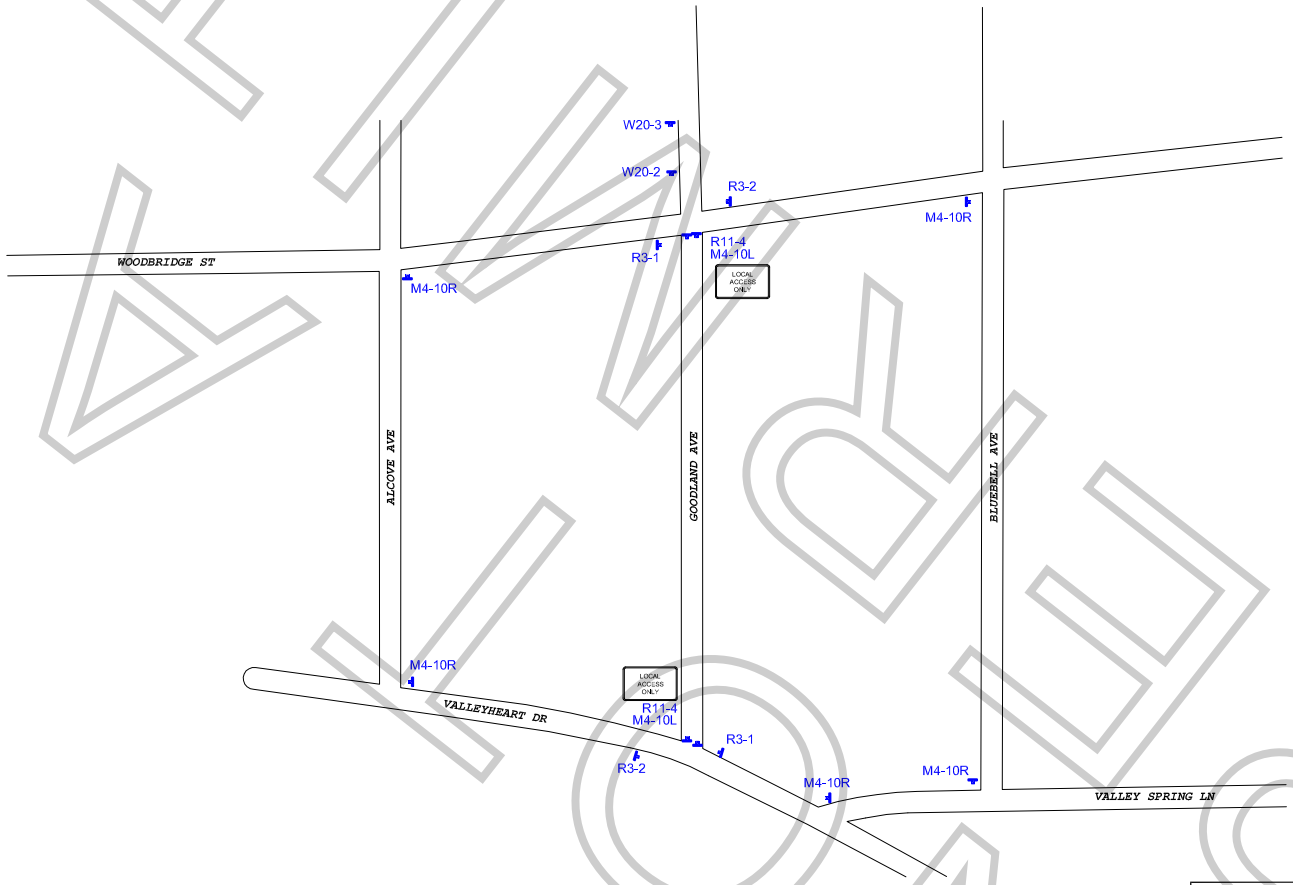

WORK ZONE TRAFFIC CONTROL PLAN
GENERAL NOTES

DATE/TIME: 5-22-18 FROM 09:00 HOURS TO 18:00 HOURS.

1. ALL SIGNING, STRIPING, AND TRAFFIC CONTROL DEVICES SHALL CONFORM TO THE (CURRENT) STATE OF CALIFORNIA DEPARTMENT OF TRANSPORTATION (CALTRANS) STANDARD PLANS AND STANDARD SPECIFICATIONS, CALIFORNIA MUTCD, AND ANY ADDENDUMS THERETO, AND AS SHOWN ON THESE PLANS, SYMBOLS AND ABBREVIATIONS USED ARE SHOWN ON CALTRANS STANDARD PLANS.
2. THERE WILL BE NO INTERFERENCE WITH TRAFFIC SIGNALS OR CROSSWALKS.
3. CONES WILL BE 28" MINIMUM HEIGHT AND HAVE REFLECTORIZED SLEEVES FOR NIGHT WORK.
4. POLICE WILL DIRECT TRAFFIC IF NECESSARY.

TCP FOR: POSSIBLE PRODUCTIONS:
"KIDDING SEASON 1"

LOCATION: GOODLAND AVE CLOSURE
FROM WOODBRIDGE TO VALLEYHEART
STUDIO CITY, CALIFORNIA

CONTACT: MIKE WEBSTER
OFFICE # 323-264-7100

JCL TRAFFIC SERVICES
(213) 622-9775
C31-CA Lic # 805537

DATE REVISIONS

DRAFTER: MARIO MENJIVAR
SCALE: N.T.S.
FILM LA: DP

ATWORK